


PS-RG-PL-00154 RG 15-30 Perennial Planter - L1700 x W1000 x H500

Marshalls

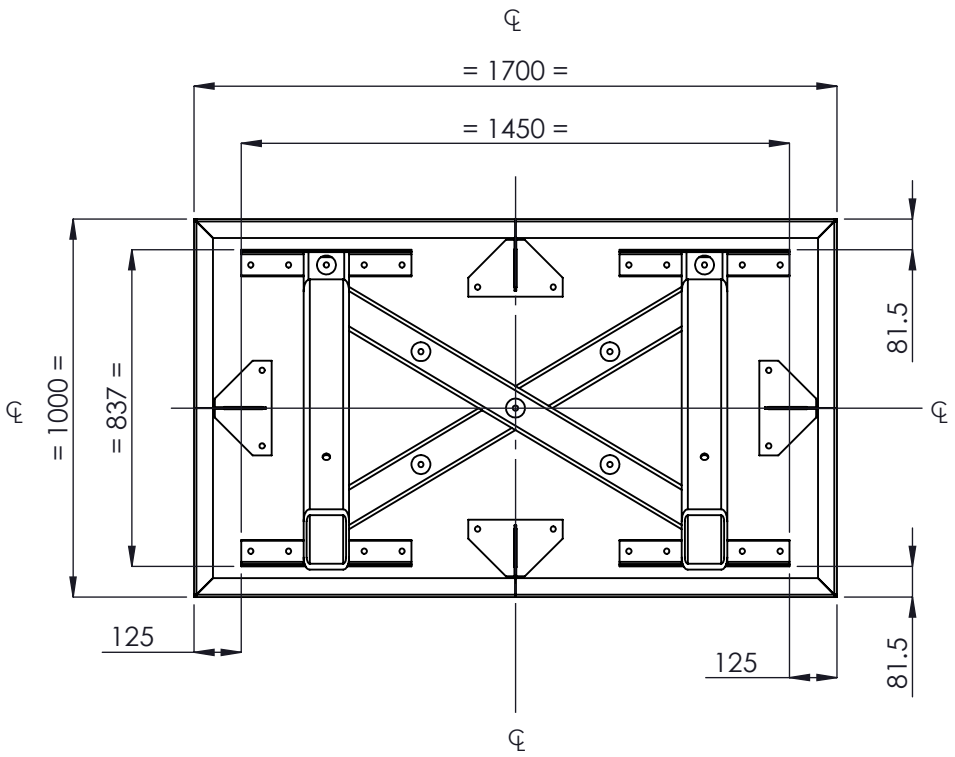

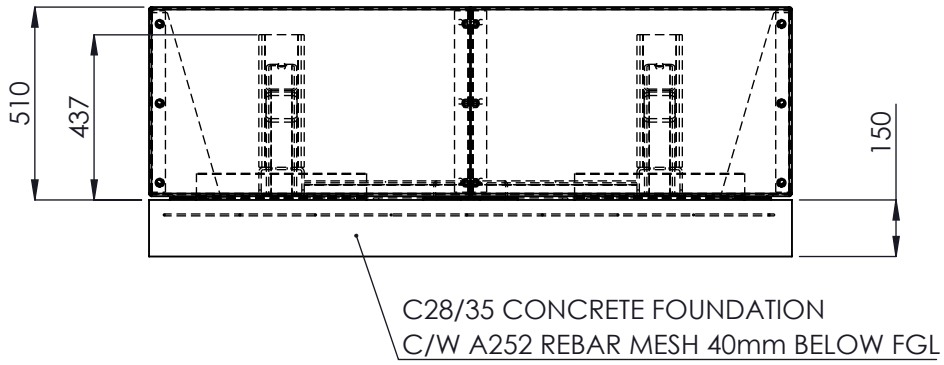


ISOMETRIC VIEW
N.T.S.

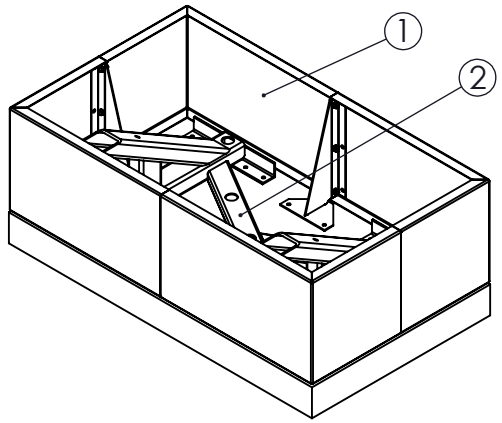

ITEM No.	ITEM CODE	DESCRIPTION	QTY.
1	PE-PL-00477	Perennial L1700xW1000xH500	1
2	RG-PL-00153	RG 15-30 Planter Frame	1

DIRECTION OF ATTACK

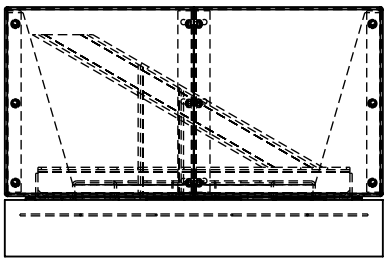

MATERIAL & FINSH

Perennial Planter - Mild Steel - PC
RG 15-30 Planter Frame - Mild Steel - Galv.

FIXING TYPE

Surface Mounted
Secured using M12 x 120 Anchor Bolts & Hilti Injectable Mortar HIT- HY-200 or equivalent.
Fixing Embedment Depth - 90mm
Perennial Planter - x 8 off Anchor Bolts
RG 15-30 Planter Frame - x 27 off Anchor Bolts

APPROX. WEIGHT

Perennial Planter - 94kg
RG 15-30 Planter Frame - 98kg

ASSEMBLY & INSTALLATION

Site Assembly Required
Refer to O&M for Assembly & Installation Instructions

FURTHER INFORMATION

Installation, cleaning and maintenance details are available on request.

DRAWING INFORMATION

DRAWN BY: IJ
DATE: 19/01/2026
REVISION: B
SCALE: 1:20 @ A4
SHEET: 1 of 1

THIRD ANGLE PROJECTION

All dimensions in Millimeters unless otherwise stated.

CONTACT DETAILS

T: 0345 600 2425
E: landscapeprotection@marshalls.co.uk
www.marshalls.co.uk/commercial